# 10 GREEN LANE

EXISTING REAR ELEVATION
SCALE 1:50

EXISTING FLANK ELEVATION
SCALE 1:50

SCALE BAR
SCALE 1:50

15/03518

# 10 GREEN LANE

EXISTING FRONT ELEVATION
SCALE 1:50

EXISTING FLANK (No12 side) ELEVATION
SCALE 1:50

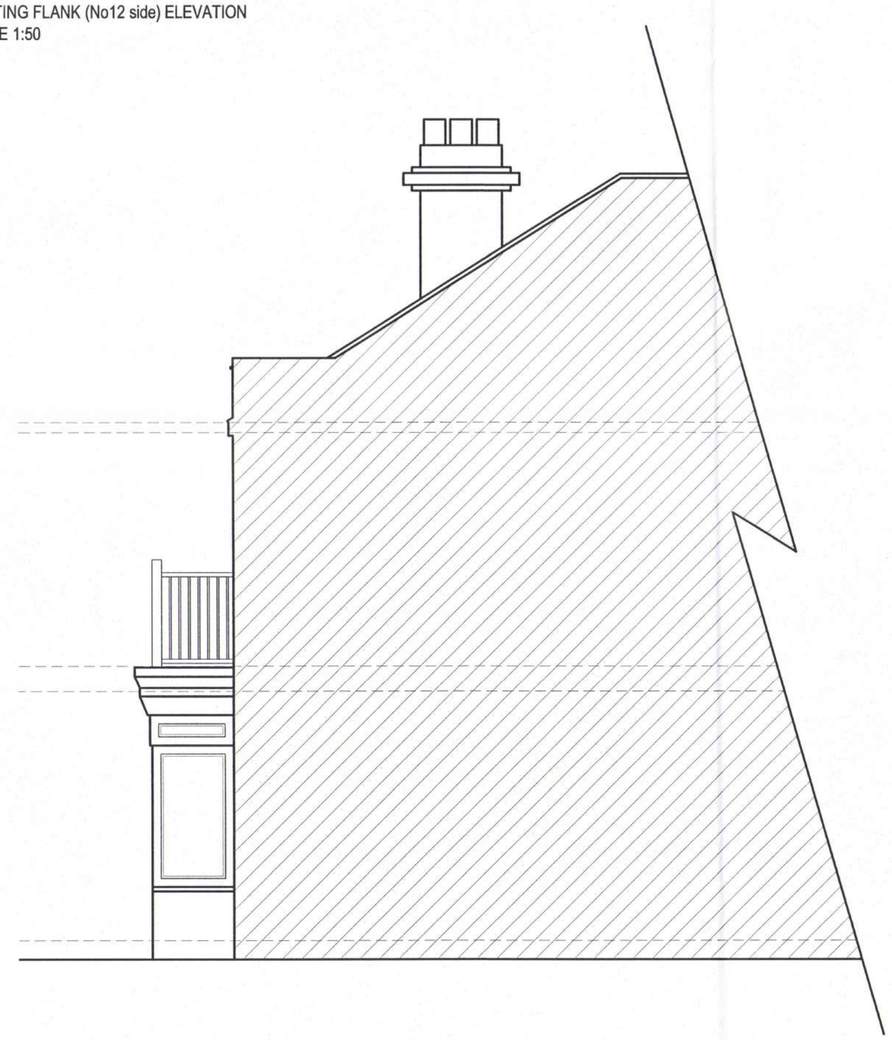

Lewisham Borough
0 2 SEP 2015
RENEWAL AND REGENERATION

## DRAFT PLANS.

| Rev | Date | By | Amendments to |
|---|---|---|---|
| | | | |

Notes :

This drawing is protected under copyright and shall not be reproduced in whole or in part without the prior express permission of Solutions in Building Limited.

Do not scale dimensions off these drawings.
All dimension to be checked on site prior to fabrication.
Any discrepancies to be reported to SIB Ltd.

Solutions in Building Ltd.
Suite 6d, South Tower
Tubs Hill House, London Road
Sevenoaks, Kent
TN13 1BL.
T: 01732 746 106
E: admin@sibltd.co.uk

Project :
10 Green Lane
Chislehurst
Kent, BR7 6AG

Client :
Mr T. Smith

Title :
Existing Elevations

| | |
|---|---|
| Dwg No. 5654 - 02 | Format A1 |
| | Scale : See Drawing |
| Date : 05,02,2015 | Drawn by : A.D.S. |
| Revision : D | Checked by: . |